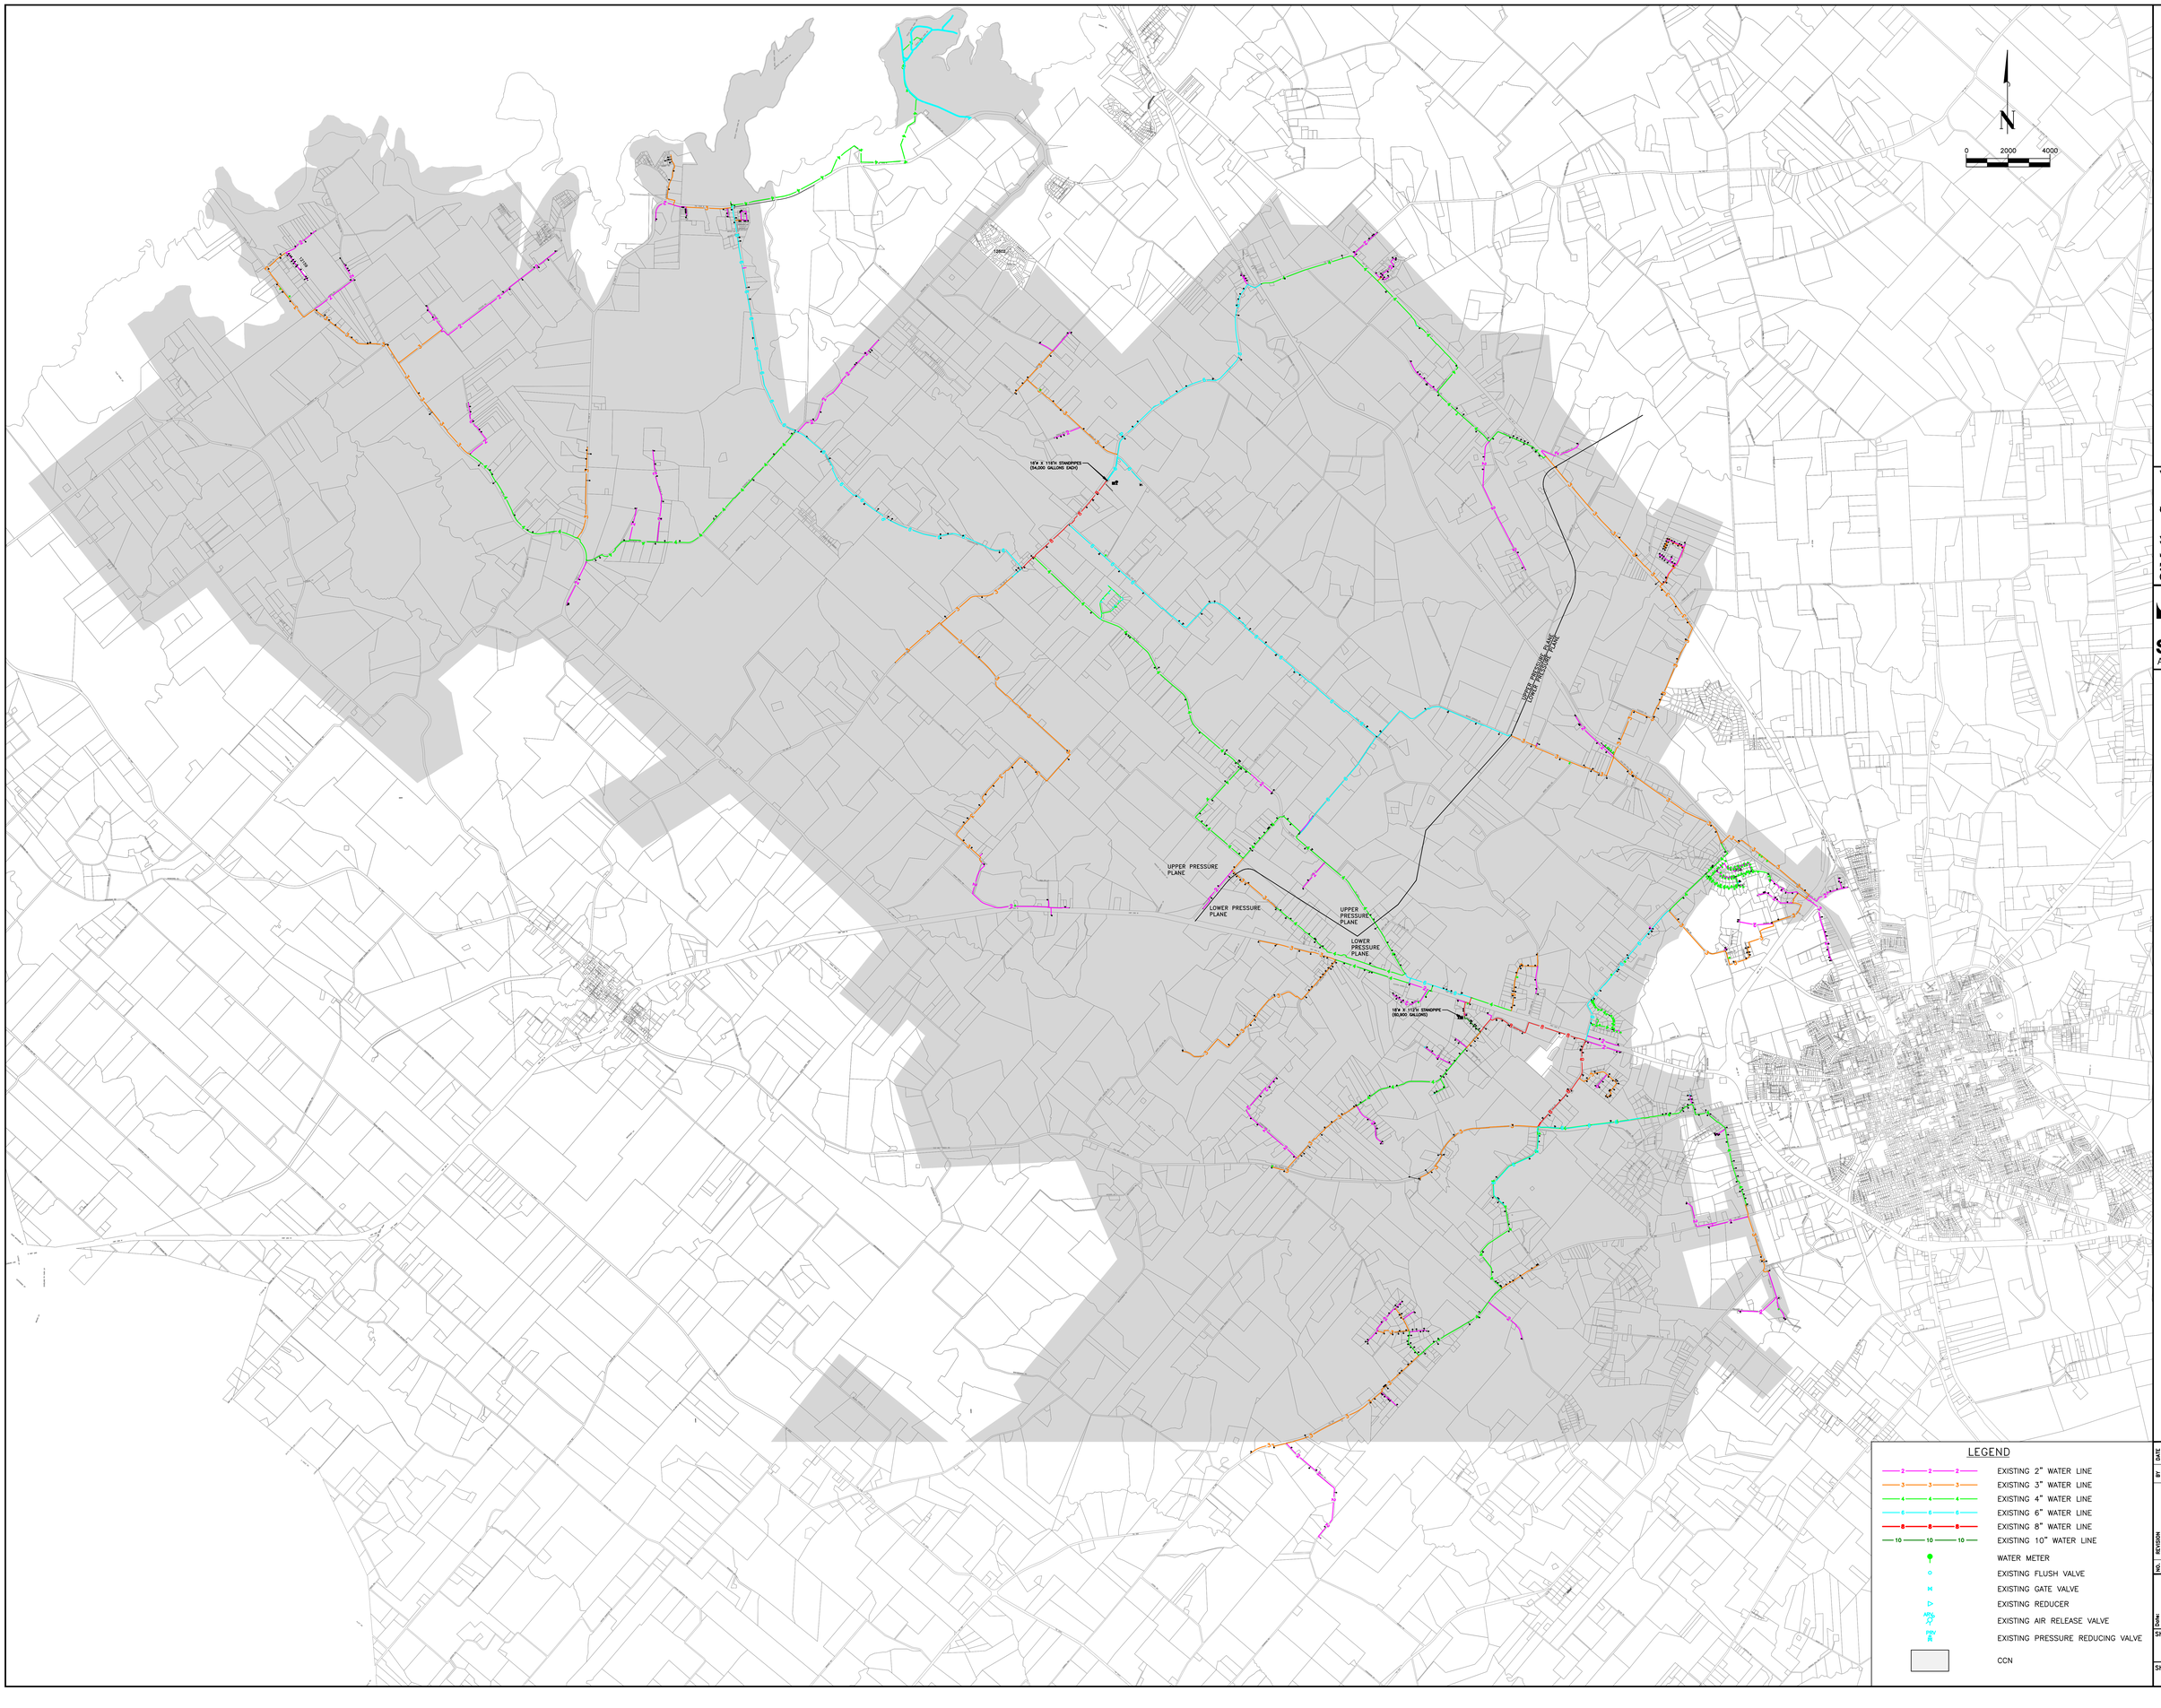

O'Malley Strand Associates, Inc.
203 S. Jackson
Brenham, Texas 77833
(979) 836-7937
TBPE No. F-8405
TBPLS No. 10030000

STRAND ASSOCIATES®

CENTRAL WASHINGTON COUNTY WATER SUPPLY CORPORATION

NO.	REVISION	BY	DATE

Drawing Name: 1:\BRE\Wpd\GIS\Central Wash. County WCS\Water Systems.dwg

0 VERIFY SCALE. BAR IS ONE INCH ON ORIGINAL DRAWING IF NOT ONE INCH ON THIS SHEET, ADJUST SCALE.

Date: 10/12
Project Number: 402.018 MG
Design By:
Drawn By: JKW

Sheet Title:

Sheet Number: 1 ....of.... 1